A0

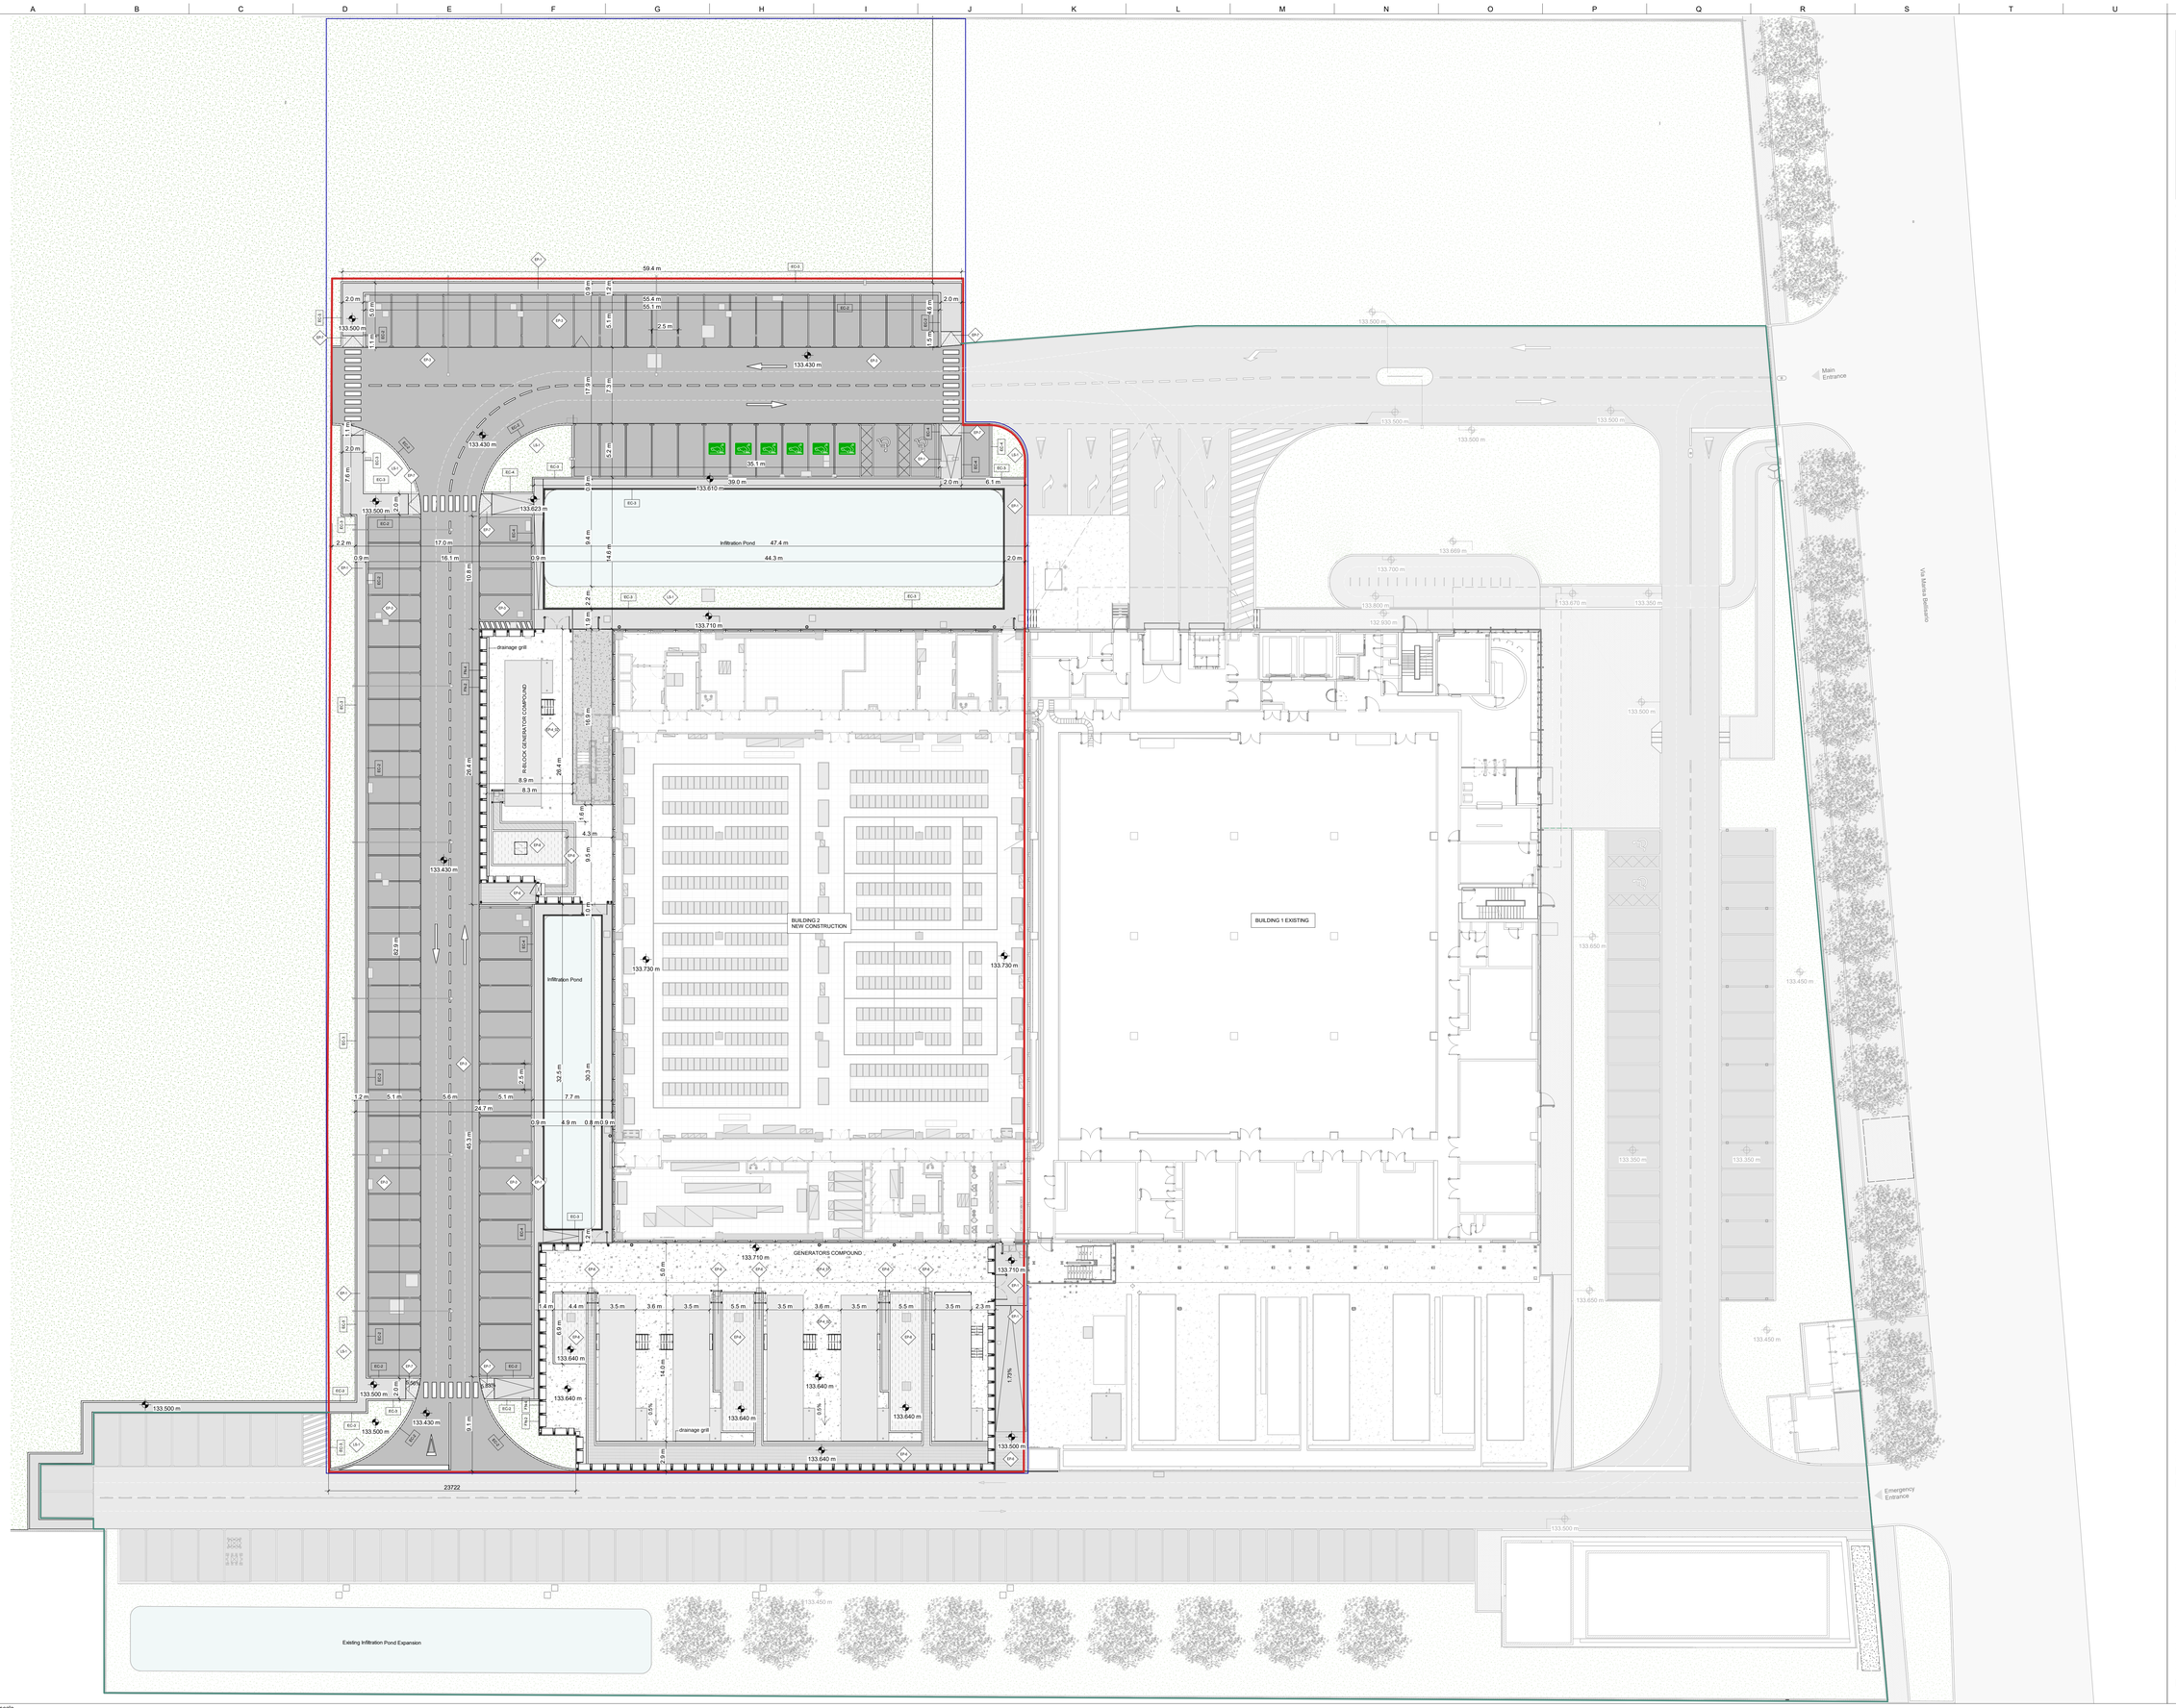

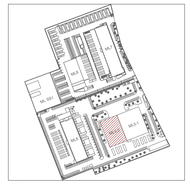

KEYPLAN

GENERAL NOTES

1. These drawings are to be read in conjunction with structural and MEP drawings, together with relevant specs and reports and in conjunction with the reference design documentation, work package scope of works, Equinix global design standards and compliance checklist and all other supporting technical information forming part of the ML5 Building 2 tender package.

2. This drawing indicates RIBA stage 4 design. The level of detail shown is in line with this stage of design development as defined by the BSRIA design framework BG 6/2018. Due consideration shall be made when interpreting the design intent.

3. The current RIBA 4 design is based on the information provided in the Building 1 as built package. GC is in charge to verify and check on site the information reported in the as built and to fully coordinate the Building 2 design package with the existing.

4. Dimensions in mm, unless noted otherwise. All the dimensions must be checked on site by the Contractor.

5. All the levels indicated are in meters with reference to design level ±0.00, corresponding to 132.68m a.s.l.

6. All the sections are orthogonal to the reference axes, unless noted otherwise.

7. Contractor has to notify site supervisor and Clerk of Works of any discrepancies.

8. Do not scale this drawing.

9. This drawing is part of the architectural design, Riba 4 stage. Further developments of the project, including coordination with other disciplines and details, must be carried out in next stages according to technical specs by Arup. Responsibility for the final architectural design is assigned to the designer in charge for the next phases.

10. All openings are indicated as clear openings unless otherwise stated.

11. For the fire strategy and protections please refer to the Fire Permit package (Progetto VVF).

12. All the products, equipment, materials, etc. must comply to Italian local codes and practice. All internal racks, cages and loose furniture are for reference only.

LEGEND

- Bld 2 Site
- Bld 1 Fence
- Temporary Fence to delimitate the Site Area

Rev	Date	By	Chkd	Appd
P01	19/04/2024	AS	AMC	DH
100% Issue				
P00	12/04/2024	AS	AMC	DH
100% Issue				

Designers:

ARCHITECTURE, STRUCTURE, MEP

ARUP

Corso Italia 1
Milano 20122, Italia
Tel +39 02 85975301

Client

EQUINIX

Via Savona 125
20144 Milano
www.equinix. it | info@eu.equinix.com

Project Title

ML5 Building 2 Riba 4 Design
R-Block update

Drawing Title

Siteplan (Ground Level) External arrangements and indications

Scale: 1 : 200

Role: Architecture

Arup Job N: **272509-00** | Rev: P01 | Prog: -

Name: **ML054-ARP-00-ZZ-DR-A-SITE-0022**

19/04/2024
12:57:58

Do not scale

© Arup